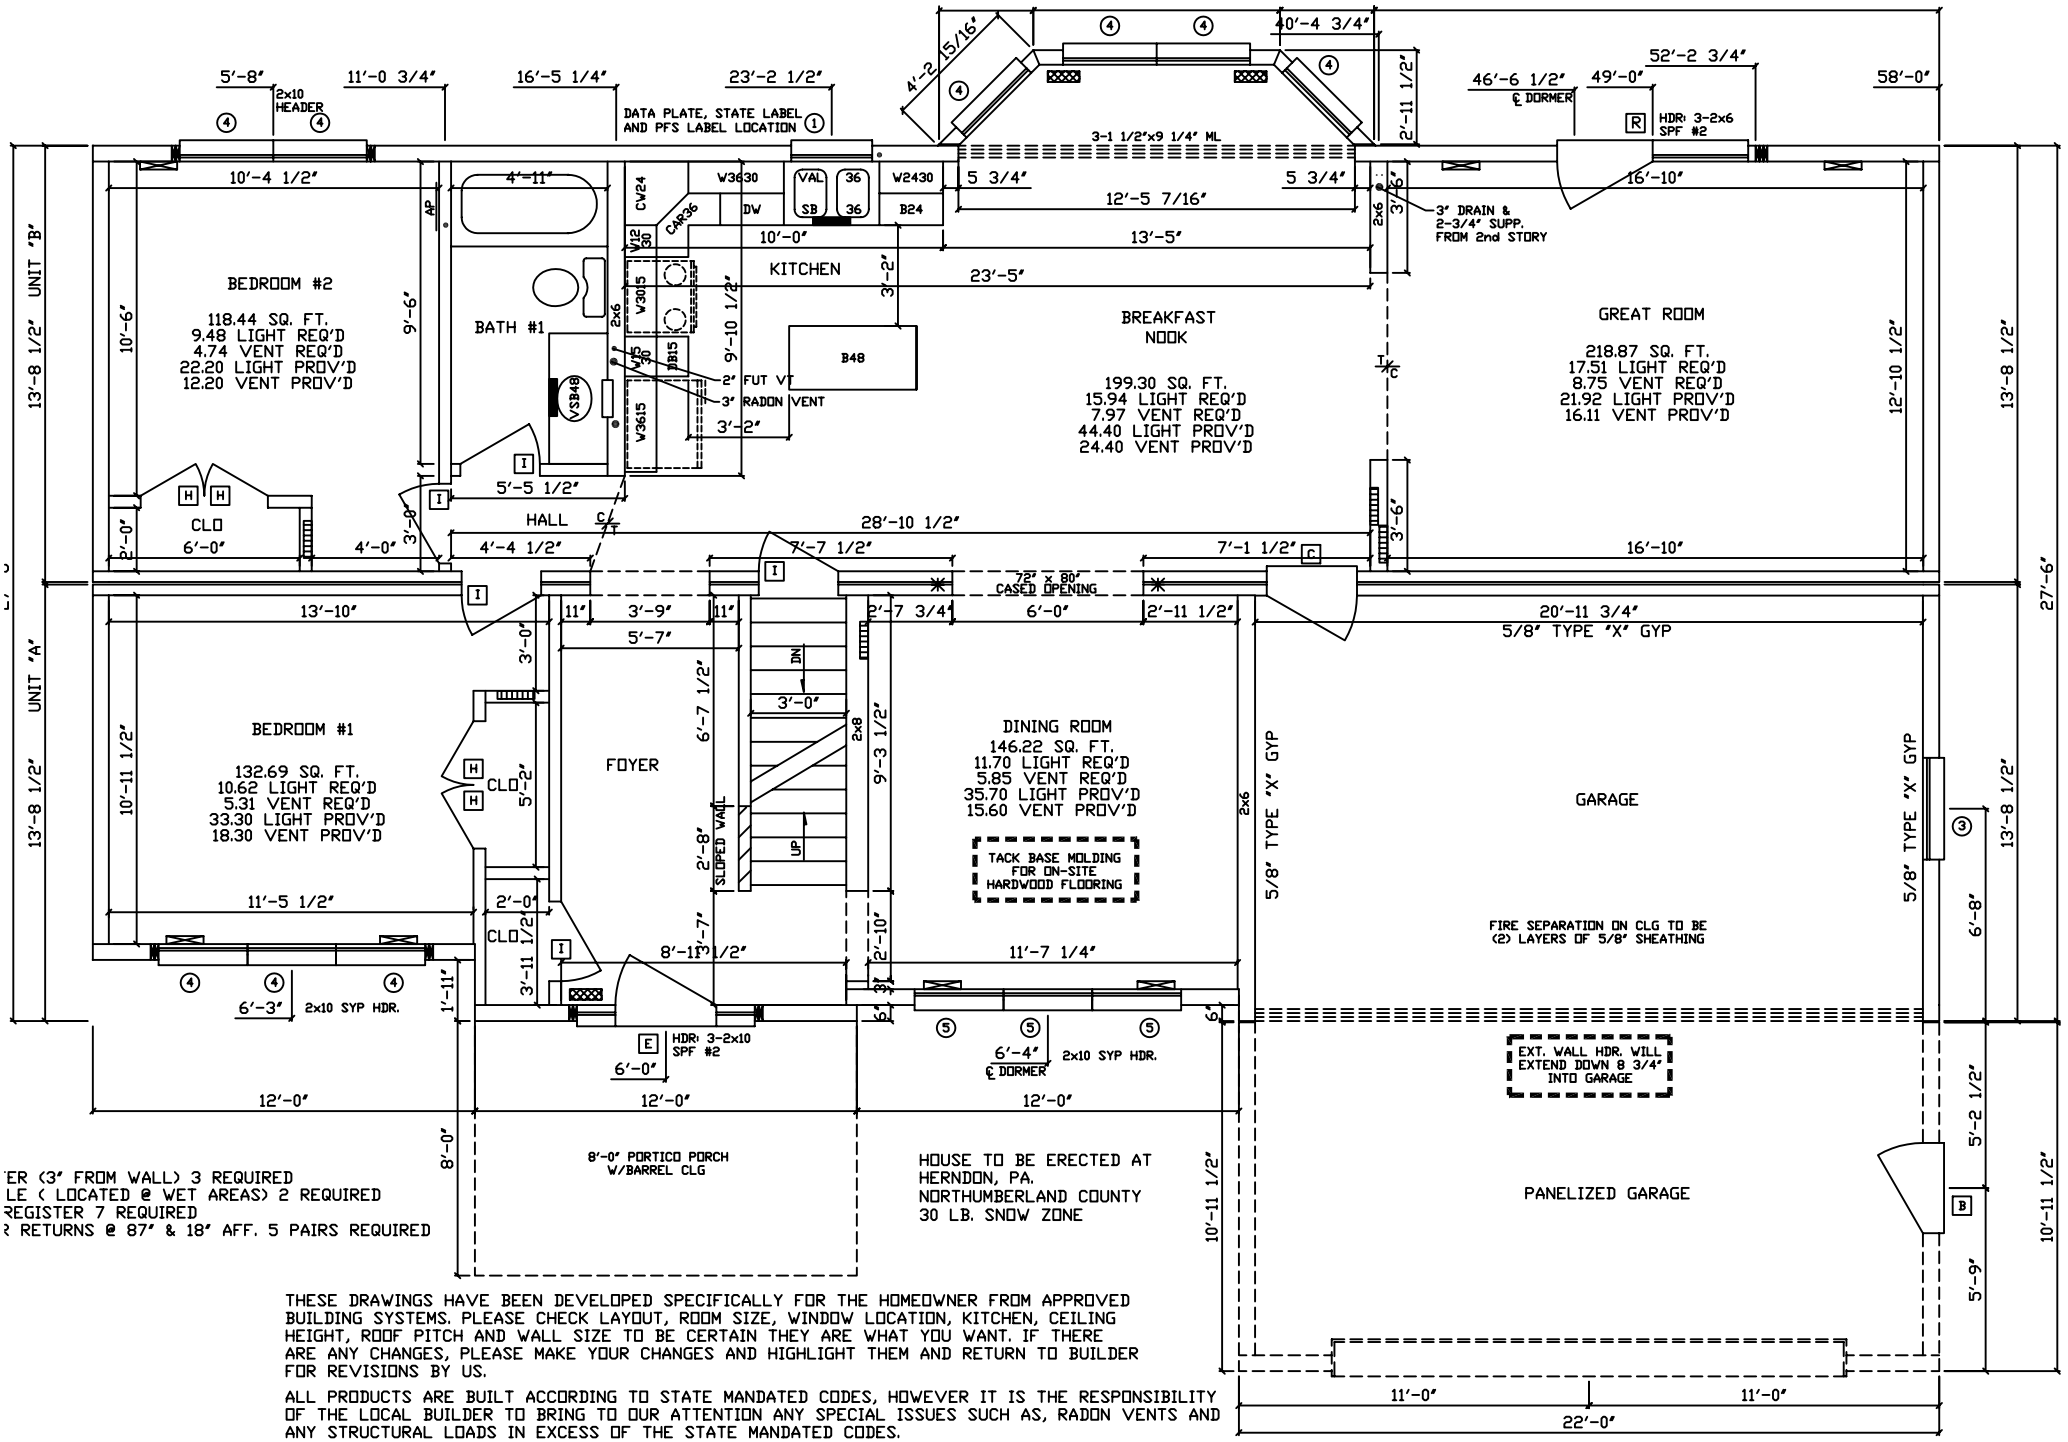

ER (3" FROM WALL) 3 REQUIRED
LE (LOCATED @ WET AREAS) 2 REQUIRED
REGISTER 7 REQUIRED
R RETURNS @ 87" & 18" AFF. 5 PAIRS REQUIRED

THESE DRAWINGS HAVE BEEN DEVELOPED SPECIFICALLY FOR THE HOMEOWNER FROM APPROVED BUILDING SYSTEMS. PLEASE CHECK LAYOUT, ROOM SIZE, WINDOW LOCATION, KITCHEN, CEILING HEIGHT, ROOF PITCH AND WALL SIZE TO BE CERTAIN THEY ARE WHAT YOU WANT. IF THERE ARE ANY CHANGES, PLEASE MAKE YOUR CHANGES AND HIGHLIGHT THEM AND RETURN TO BUILDER FOR REVISIONS BY US.

ALL PRODUCTS ARE BUILT ACCORDING TO STATE MANDATED CODES, HOWEVER IT IS THE RESPONSIBILITY OF THE LOCAL BUILDER TO BRING TO OUR ATTENTION ANY SPECIAL ISSUES SUCH AS, RADON VENTS AND ANY STRUCTURAL LOADS IN EXCESS OF THE STATE MANDATED CODES.

AS CALCULATED W/ R-19 INSULATION OR HEATED BSMT
ESPONSIBLE FOR PROVIDING A PROPERLY
G SYSTEM TO COVER A 52,000 BTU LOSS
ADDITIONAL COLUMN IN BASEMENT

6.
7. SIDING=25 SQ
8.
9.
10. SUTNGL FS=25 1/2 SQ

APEX HOMES INC
THE PEAK OF PERFECTION

2858-ALEXAN
1st STORY FLOO