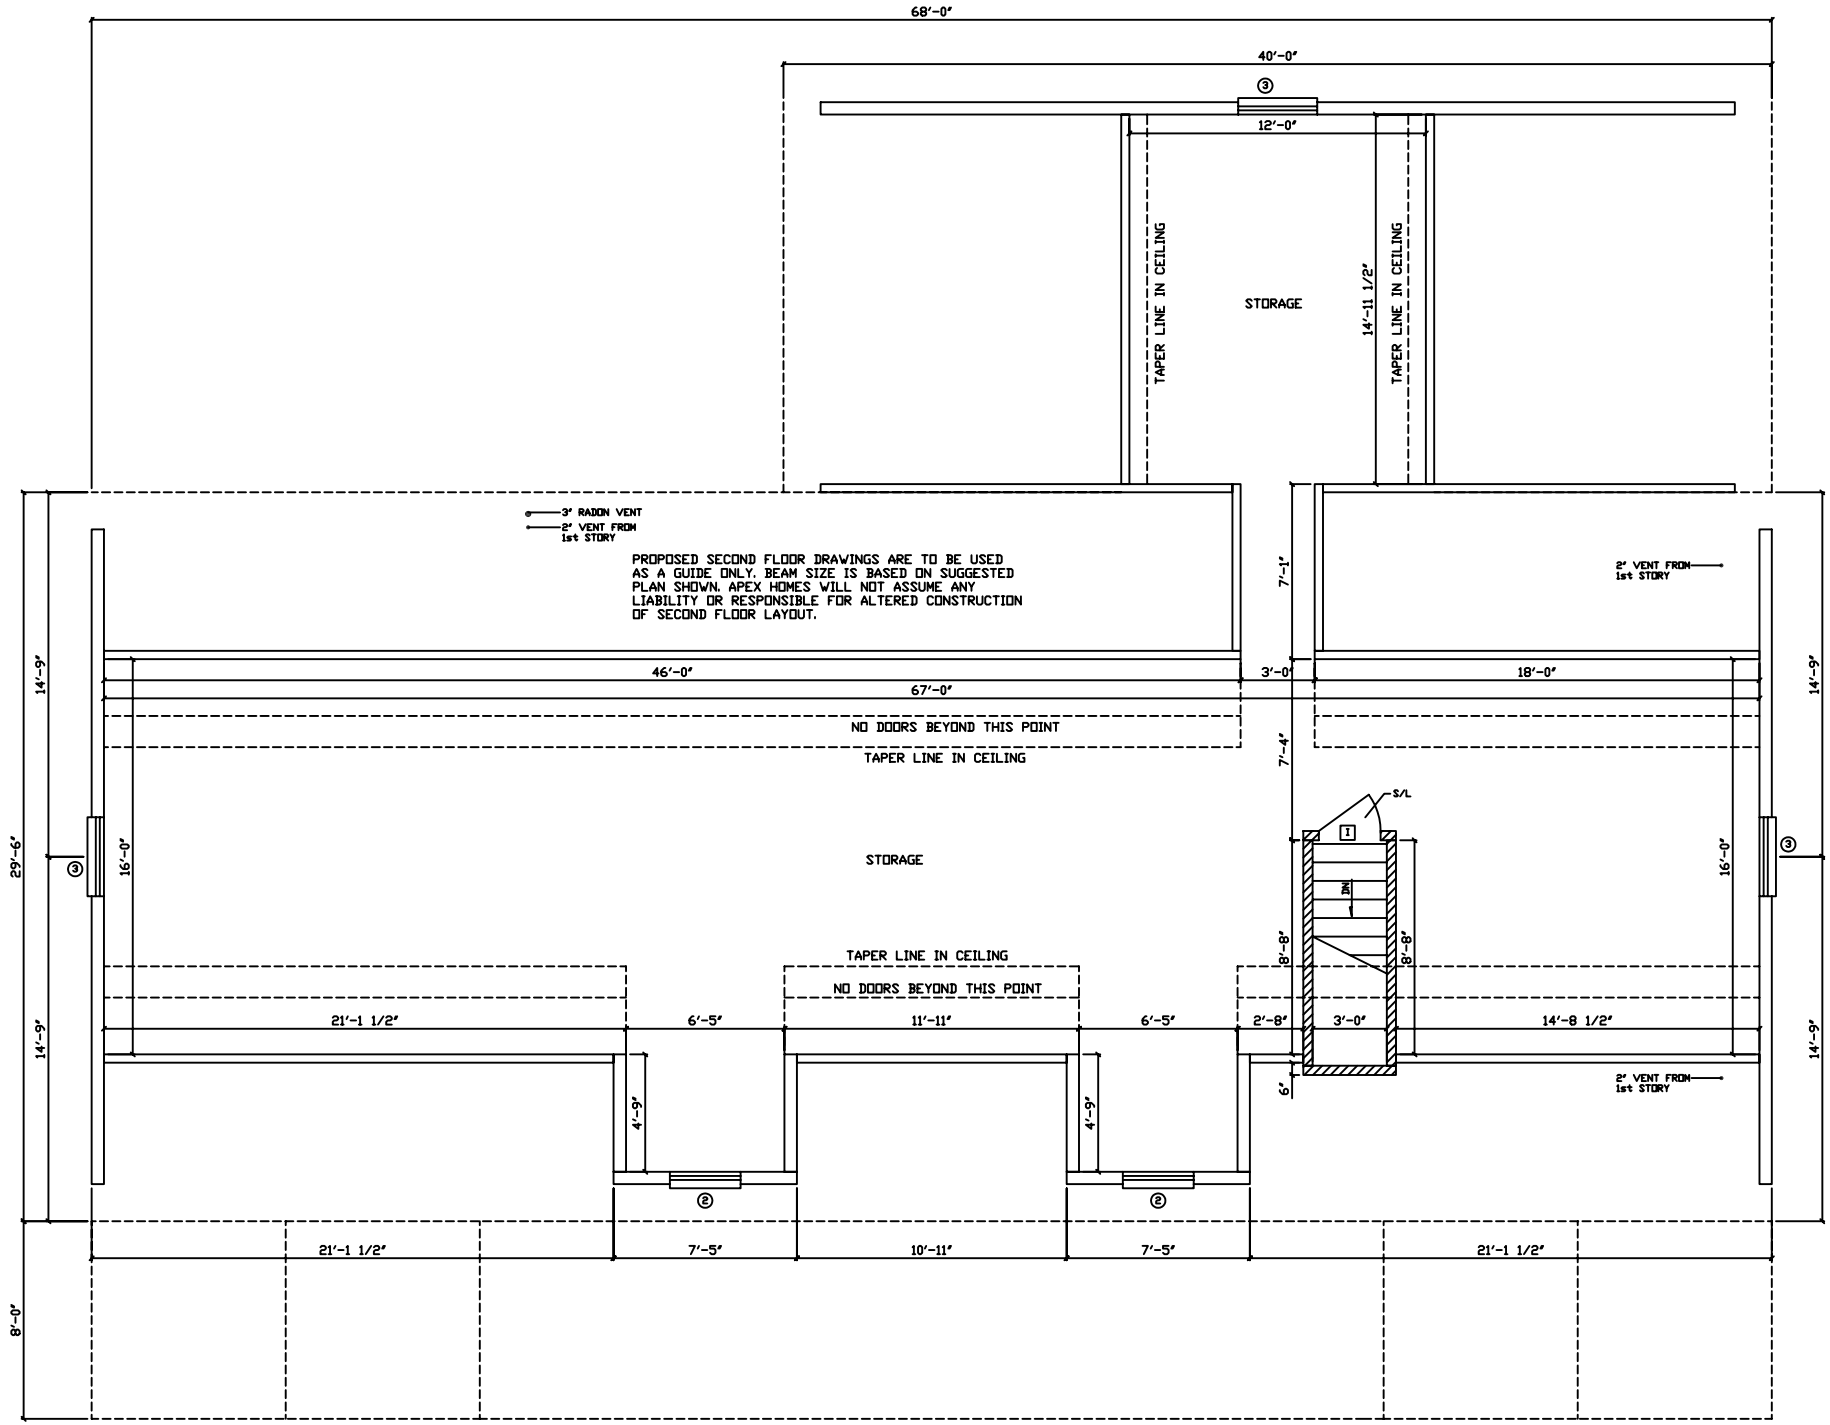

R-13 INSULATION INSTALLED IN BASEMENT / ATTIC STAIR WALLS