SN-7096/QN-9819/VA

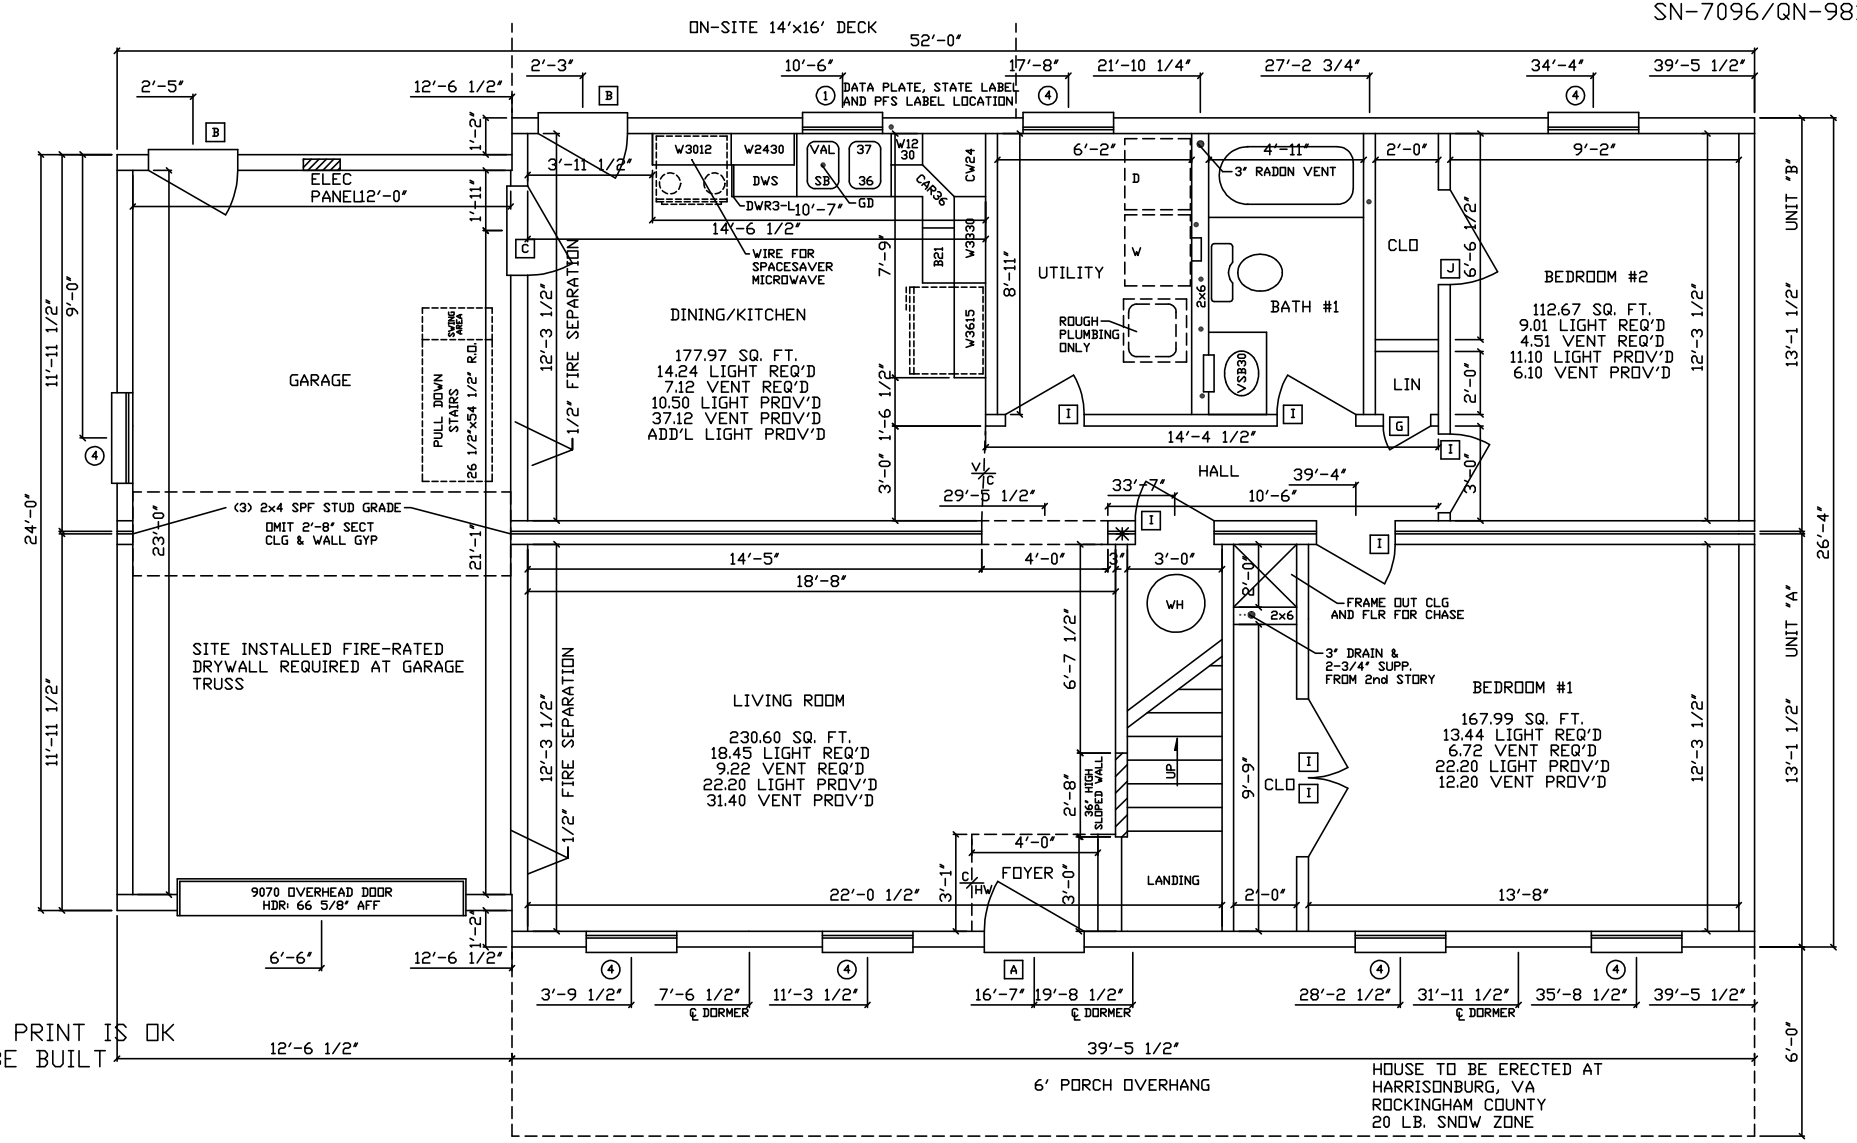

THIS PRINT IS OK TO BE BUILT

X _____

NOTES:
1. HEAT LOSS WAS CALCULATED W/ R-19 INSULATION OR HEATED BSMT
2. BUILDER IS RESPONSIBLE FOR PROVIDING A PROPERLY SIZED HEATING SYSTEM TO COVER A 47,000 BTU LOSS
3. CLG BEAM @ GARAGE TO BE (4) 1 1/2"x9 1/4" ML
4. * - DENOTES ADDITIONAL COLUMN IN BASEMENT
5.
6.
7.
8.
9.
10.

SIDING=27-1/2 SQ
SHINGLES=25 SQ

APEX HOMES, INC. — THE PEAK OF PERFECTION

2652 ALPINE CAPE 152
1st STORY FLOOR PLAN

DRAWN BY:	DATE:	SCALE:	LAYER:	FILE NO:
SRR/DGM	2/06/02	1/4"=1'-0"	SH1/FP1	A9819