SN-7096/QN-9819/VA

SITE INSTALLED FIRE-RATED DRYWALL REQUIRED AT GARAGE TRUSS

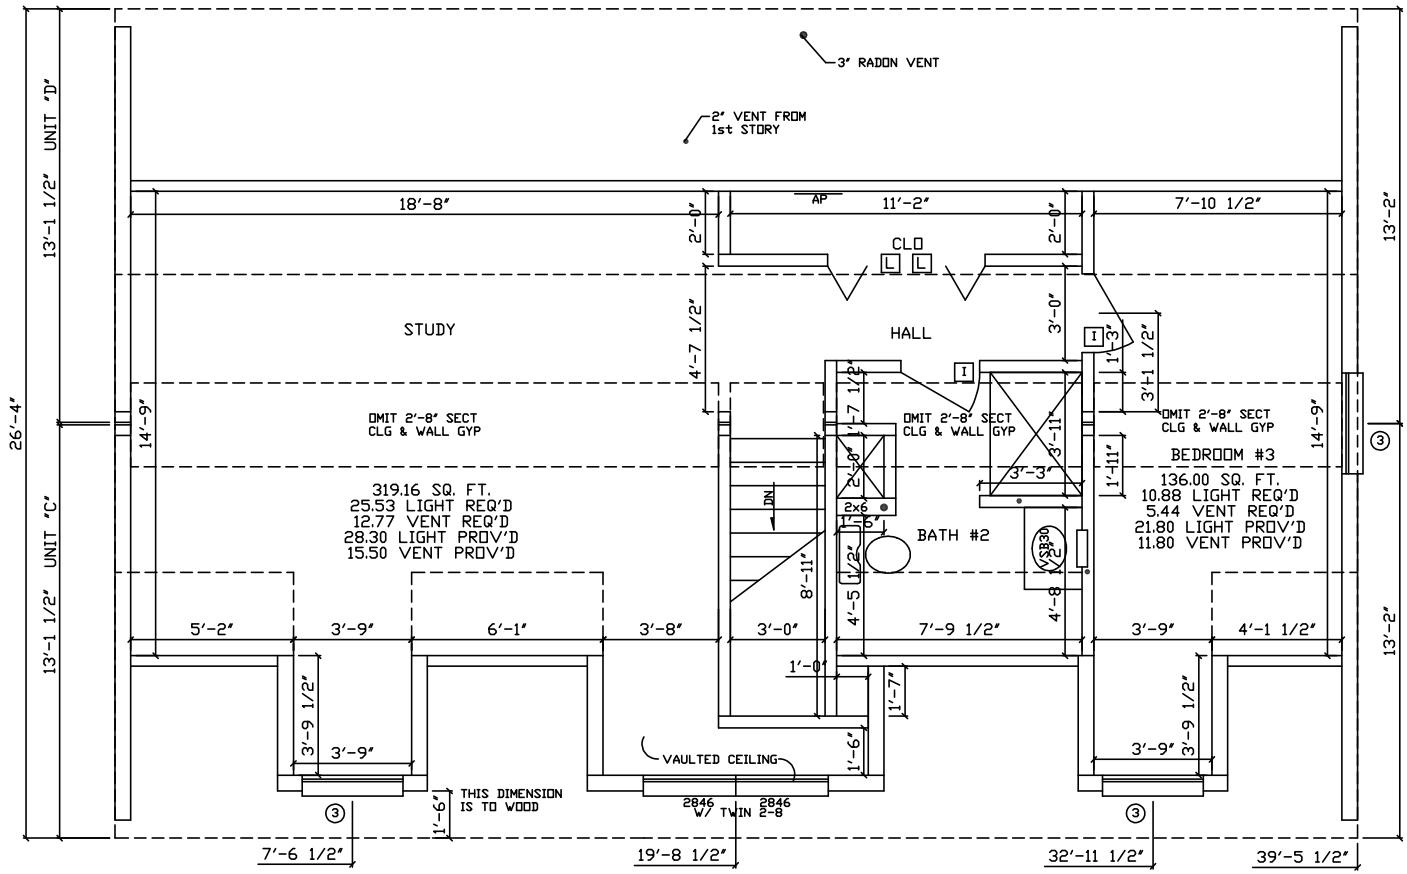

THIS PRINT IS OK
TO BE BUILT

X _____

NOTES:
1. CLG BEAM OVER ALL TO BE (2) 1 1/2"x18" ML
2.
3.
4.
5.
6.
7.
8.
9.

APEX HOMES, INC. — THE PEAK OF PERFECTION

2652 ALPINE CAPE 152
2nd STORY FLOOR PLAN

DRAWN BY:	DATE:	SCALE:	LAYER:	FILE NO:
SRR/DGM	2/06/02	1/4"=1'-0"	SH2/FP2	A9819